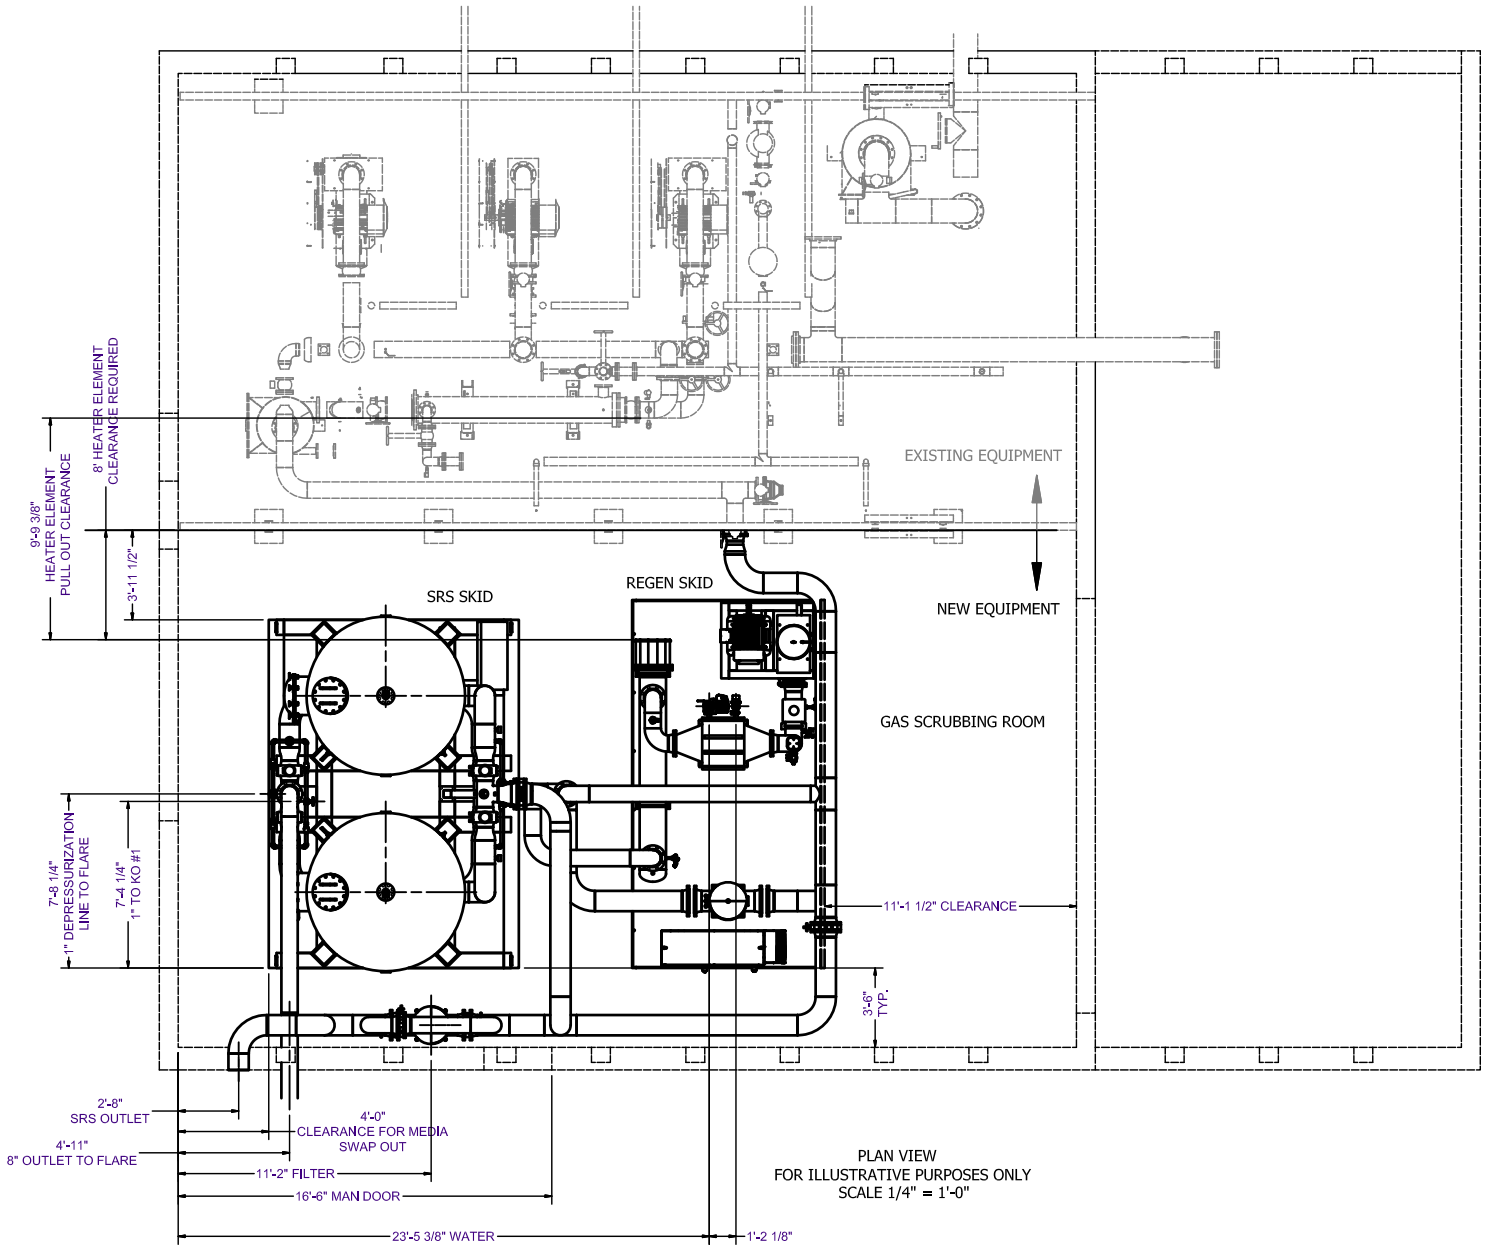

PLAN VIEW
FOR ILLUSTRATIVE PURPOSES ONLY
SCALE 1/4" = 1'-0"

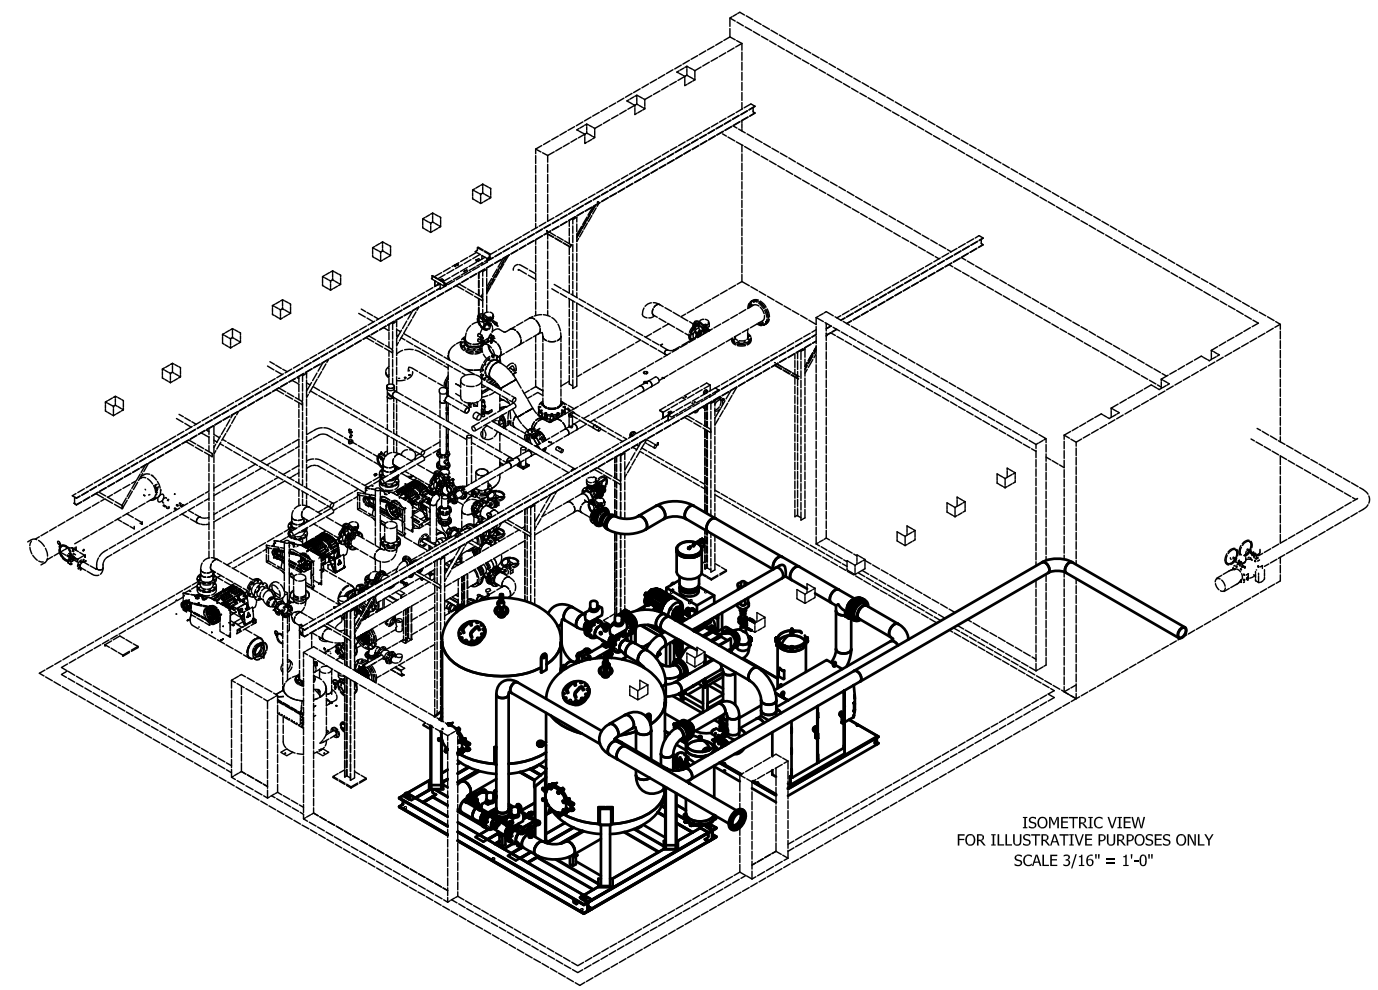

ISOMETRIC VIEW
FOR ILLUSTRATIVE PURPOSES ONLY
SCALE 3/16" = 1'-0"

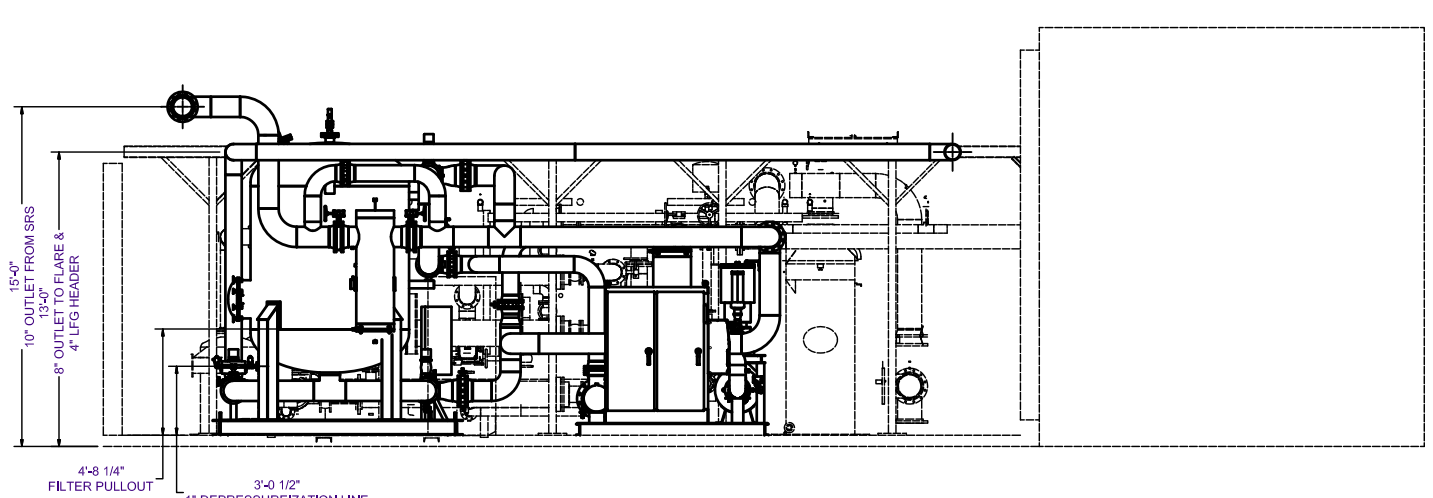

SIDE VIEW
FOR ILLUSTRATIVE PURPOSES ONLY
SCALE 1/4" = 1'-0"

FOR BID ONLY -
NOT FOR CONSTRUCTION

NO.	REVISIONS	DATE	BY

THIS DRAWING AND THE DESIGNS, DETAILS AND/OR ENGINEERING INFORMATION CONTAINED HEREON ARE THE PROPRIETARY PROPERTY OF ARIA ENERGY AND ARE NOT TO BE REPRODUCED OR USED EXCEPT FOR THE PURPOSE FOR WHICH THEY HAVE BEEN FURNISHED. ALL RIGHTS OF DESIGN AND INVENTION ARE HEREBY RESERVED.

aria energy
46280 DYLAN DRIVE
NOVI, MICHIGAN 43377
(248) 380-3920

PROJECT: LFGTE FACILITY - COVENTRY, VERMONT

DRAWING TITLE: SRS GENERAL ARRANGEMENT LAYOUT

DRAWN BY:	DATE:	CAD DRAWING NO.:	DRAWING NO.:
JG	7/20/15		D1
CHECKED BY: KS	SCALE: AS NOTED	SHEET NO.:	