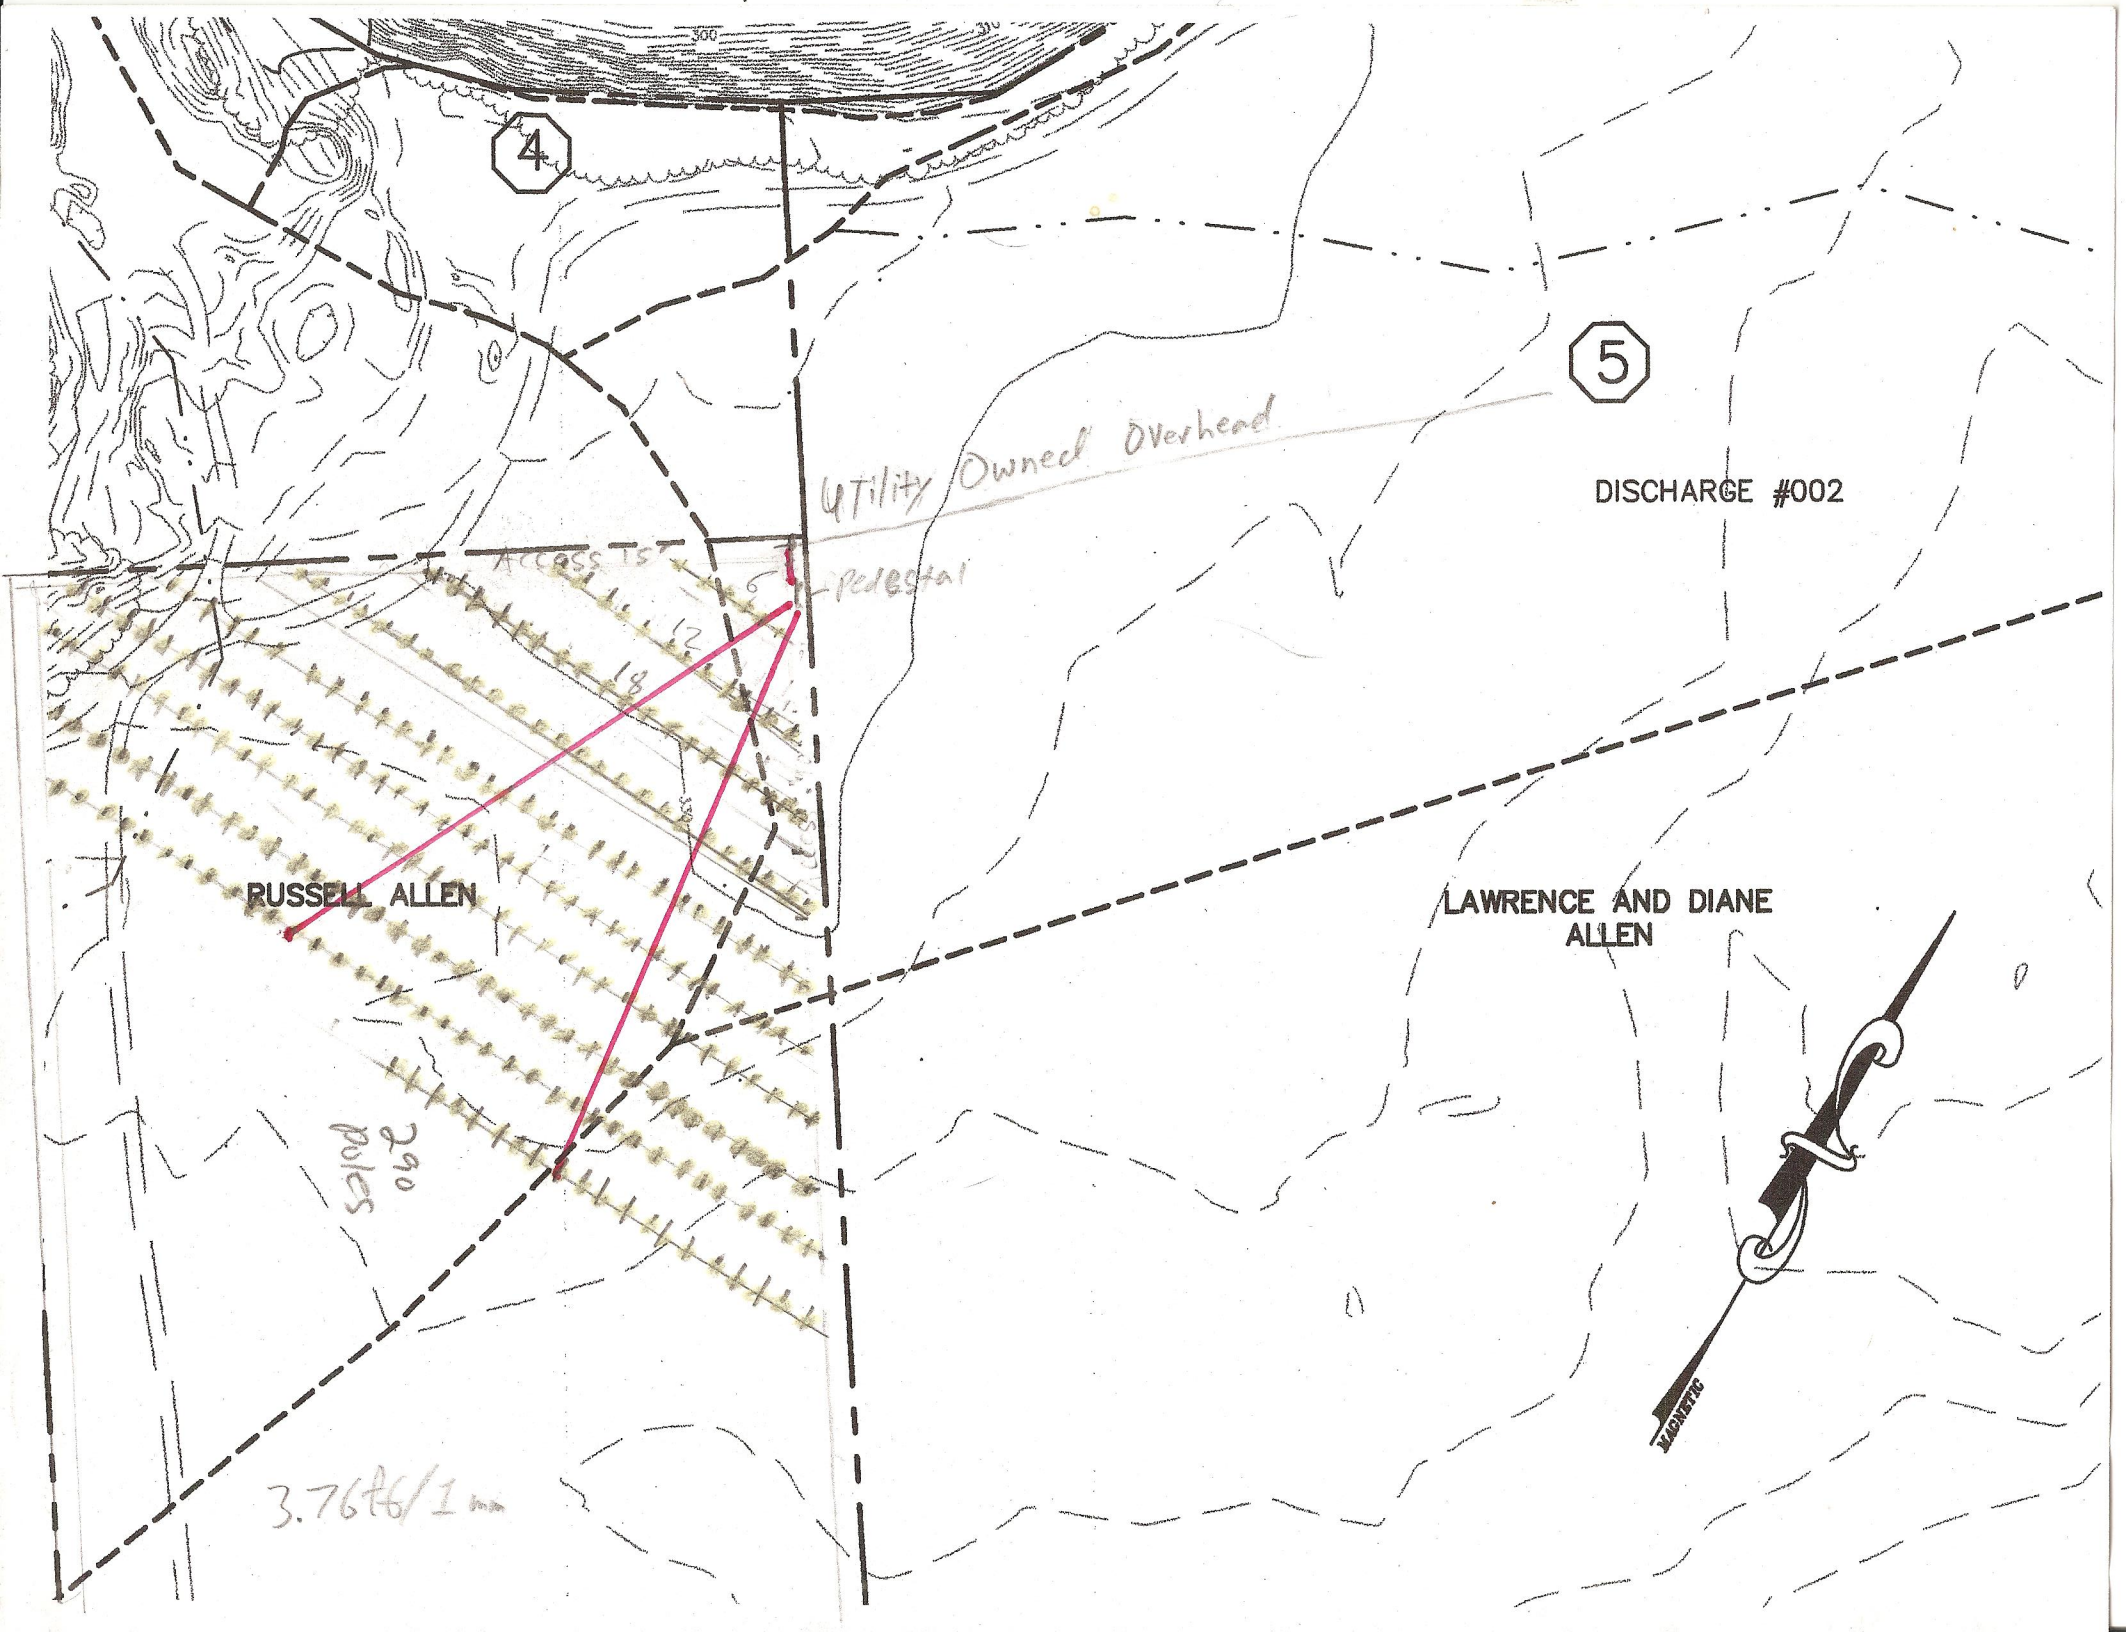

4
5
DISCHARGE #002
Utility Owned Overhead
Access Is
Pedestal
6
12
18
RUSSELL ALLEN
LAWRENCE AND DIANE ALLEN
290 poles
3.76ft/1mm
MAGNETIC

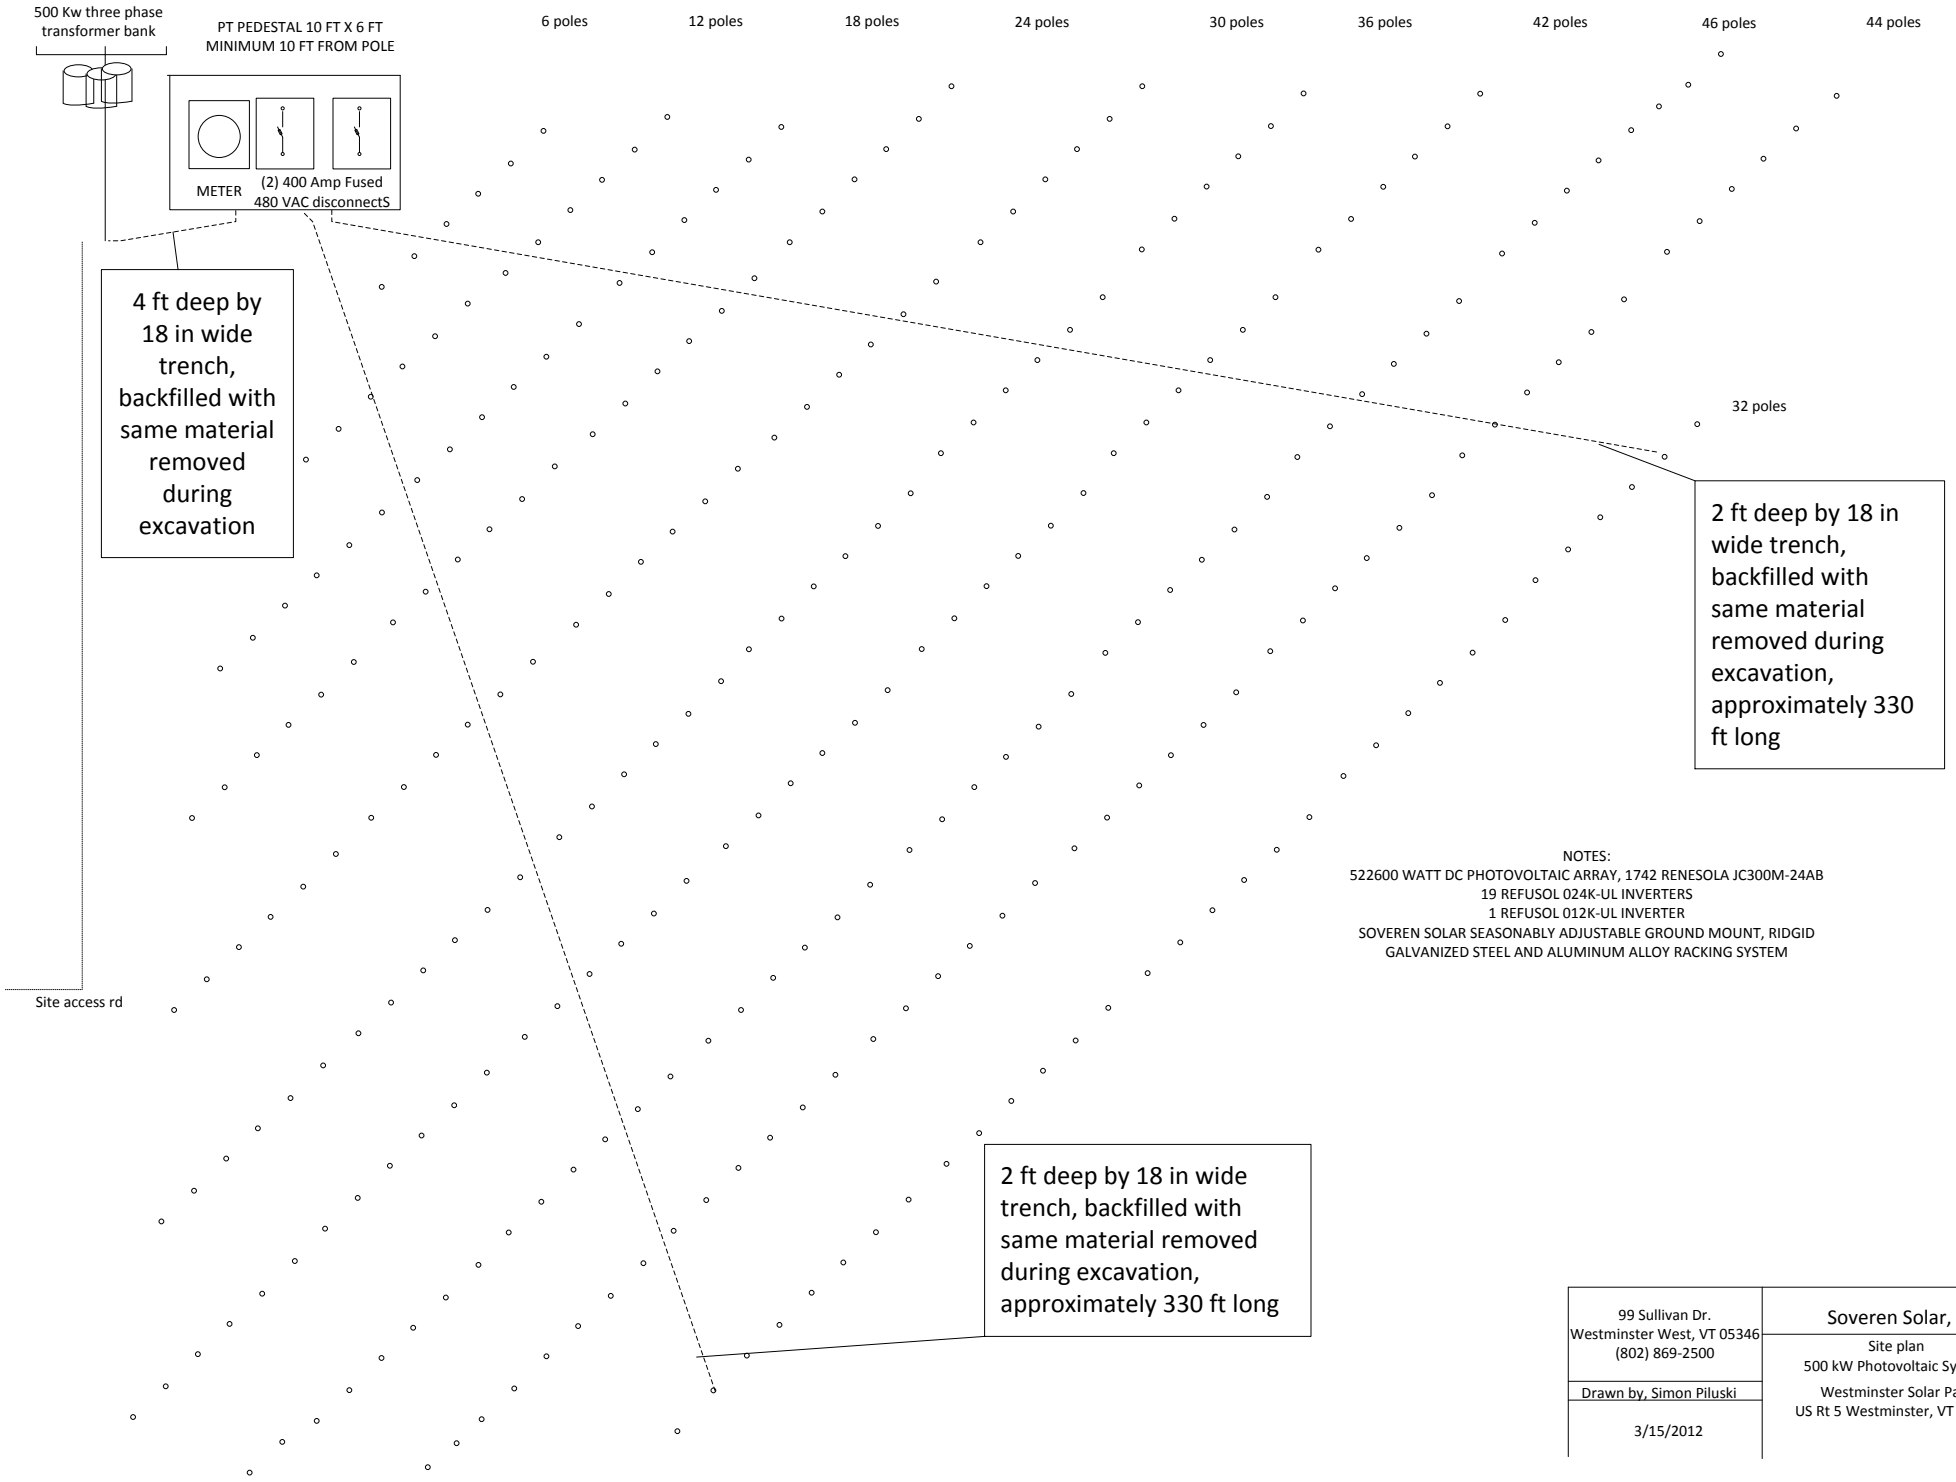


NOTES:
522600 WATT DC PHOTOVOLTAIC ARRAY, 1742 RENESOLA JC300M-24AB
19 REFUSOL 024K-UL INVERTERS
1 REFUSOL 012K-UL INVERTER
SOVEREN SOLAR SEASONABLY ADJUSTABLE GROUND MOUNT, RIDGID
GALVANIZED STEEL AND ALUMINUM ALLOY RACKING SYSTEM

| | |
|---|---|
| 99 Sullivan Dr.<br>Westminster West, VT 05346<br>(802) 869-2500 | Soveren Solar, inc. |
| | Site plan<br>500 kW Photovoltaic System |
| Drawn by, Simon Piluski | Westminster Solar Park<br>US Rt 5 Westminster, VT 05158 |
| 3/15/2012 | |