Exh. Pet.-CP-4

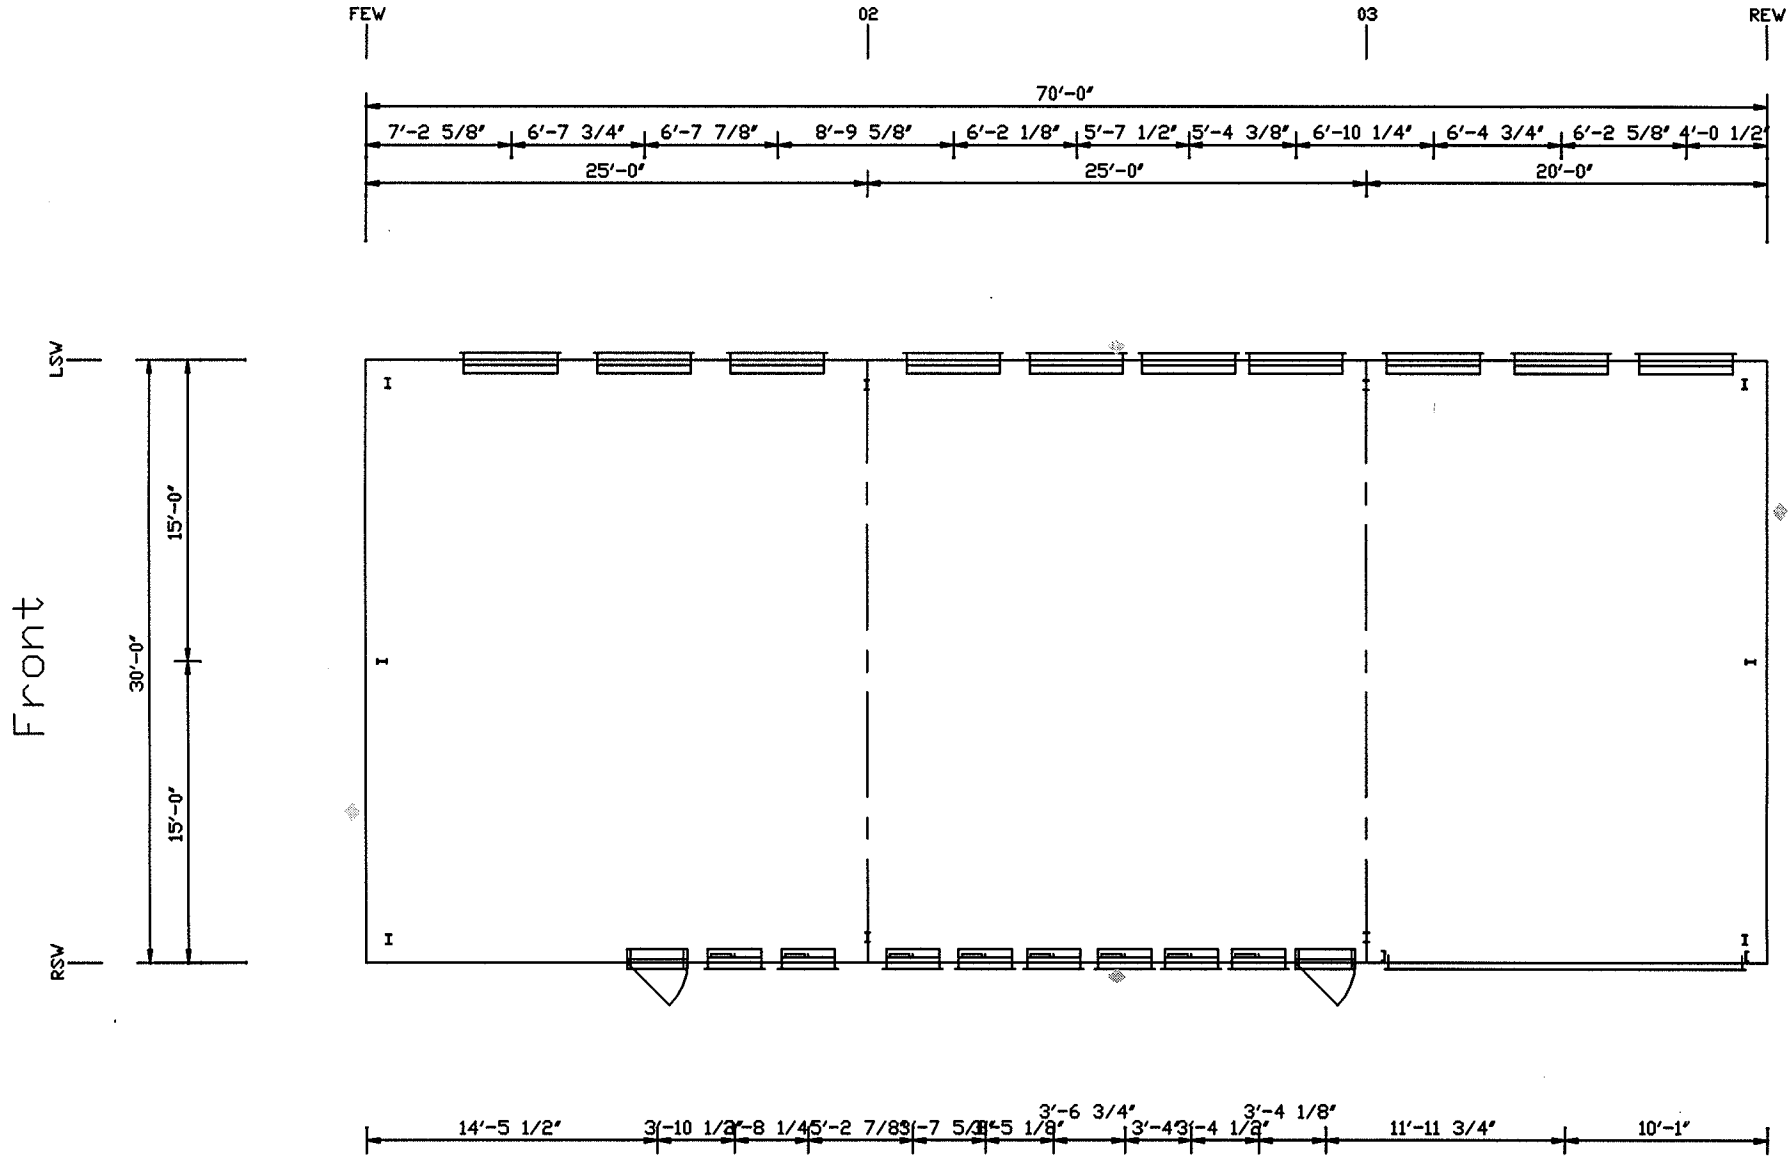

◈ Indicates a Braced Bay or Section

BUTLER® Butler ADVANTAGE®	Builder: DHCameron Construction Co PO BOX145 7056 Rte 7 N. Ferrisburg, VT, U.S.A. 05473	Project: GMP wind	Building Description: Unit 1 of 1 30x70x30 30' 0" x 70' 0" x 28' 9" IBC 06 / 60RSL / 20LL 2CLL / 90MPH	Drawing Title: Floor Plan Scale: 1/10" = 1'-0"	GMP Wind592010.adv Ver-7.70.001 5/10/2010 9:39 PM Drawing No.: Rev:

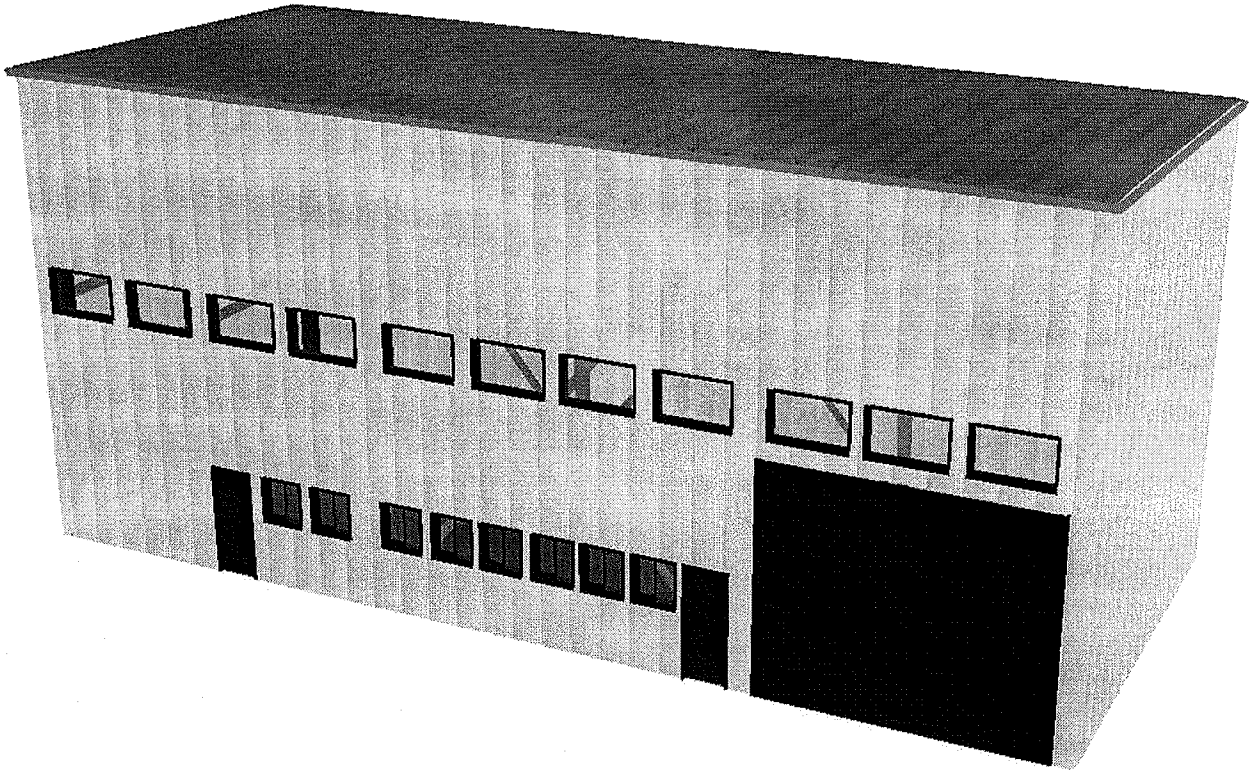

BUTLER® Butler ADVANTAGE® Butler Mfg. Co. -- Kansas City, MO	Builder:	Project:	Building Description:	Drawing Title:	GMP Wind592010.adv Ver-7.70.001 5/12/2010 9:06 AM	
	DHCameron Construction Co PO BOX145 7056 Rte 7 N. Ferrisburg, VT, U.S.A. 05473	GMP wind	Unit 1 of 1 30x70x30 30' 0" x 70' 0" x 28' 9" IBC 06 / 60RSL / 20LL 2CLL / 90MPH	3D View		
				Scale: n / a	Drawing No:	Rev: